VICINITY MAP
N.T.S.

LEGEND

- FUTURE MAINLANE WIDENING
- PROPOSED FRONTAGE ROAD AND RAMP PAVEMENT
- PROPOSED SIDEPATH
- CURRENT CONSTRUCTION
- FUTURE RIGHT TURN LANES
- FUTURE DETENTION PONDS
- PROPOSED NOISE BARRIER
- PROPOSED RIGHT-OF-WAY
- EXISTING RIGHT-OF-WAY
- PROPOSED LANE INDICATOR
- EXISTING LANE INDICATOR

INTERIM REVIEW DOCUMENT
NOT INTENDED FOR CONSTRUCTION, BIDDING, OR PERMIT PURPOSES

LYNN A. PIERON, P.E. | TBPELS | SEPTEMBER 2023
NAME | P.E. # | DATE

0 50 100 200 400
SCALE: 1"=100'

rps
Texas PE Firm Reg. #F-929
575 N. Dairy Ashford, Suite 700
Houston, Texas 77079
T +1 281 589 7257
E usinfrastructure@rpsgroup.com

SHEET 2 OF 4

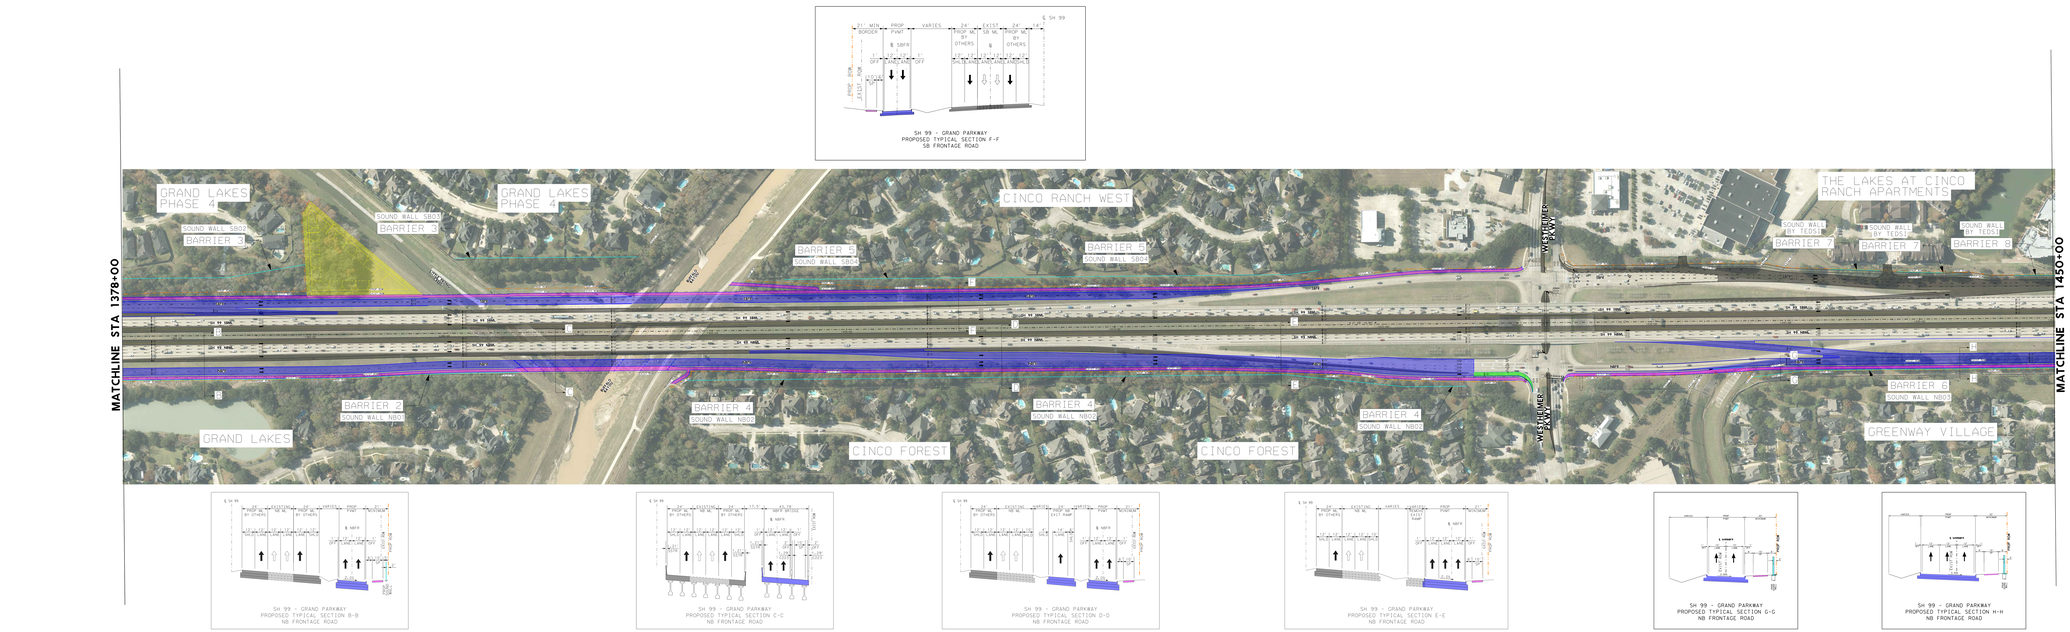

SH 99 - GRAND PARKWAY
PROPOSED TYPICAL SECTION F-F
SB FRONTAGE ROAD

SH 99 - GRAND PARKWAY
PROPOSED TYPICAL SECTION B-B
NB FRONTAGE ROAD

SH 99 - GRAND PARKWAY
PROPOSED TYPICAL SECTION C-C
NB FRONTAGE ROAD

SH 99 - GRAND PARKWAY
PROPOSED TYPICAL SECTION D-D
NB FRONTAGE ROAD

SH 99 - GRAND PARKWAY
PROPOSED TYPICAL SECTION E-E
NB FRONTAGE ROAD

SH 99 - GRAND PARKWAY
PROPOSED TYPICAL SECTION G-G
NB FRONTAGE ROAD

SH 99 - GRAND PARKWAY
PROPOSED TYPICAL SECTION H-H
NB FRONTAGE ROAD

VICINITY MAP
N.T.S.

LEGEND

- FUTURE MAINLANE WIDENING
- PROPOSED FRONTAGE ROAD AND RAMP PAVEMENT
- PROPOSED SIDEPATH
- CURRENT CONSTRUCTION
- FUTURE RIGHT TURN LANES
- FUTURE DETENTION PONDS
- PROPOSED NOISE BARRIER
- PROPOSED RIGHT-OF-WAY
- EXISTING RIGHT-OF-WAY
- PROPOSED LANE INDICATOR
- EXISTING LANE INDICATOR

INTERIM REVIEW DOCUMENT
NOT INTENDED FOR CONSTRUCTION, BIDDING, OR PERMIT PURPOSES

LYNN A. PIERON, P.E. | TBPELS | SEPTEMBER 2023
NAME | P.E. # | DATE

0 50 100 200 400
SCALE: 1"=100'

Texas PE Firm Reg. #F-929
575 N. Dairy Ashford, Suite 700
Houston, Texas 77079
T +1 281 589 7257
E usinfrastructure@rpsgroup.com

SHEET 2 OF 4

FILE: P:\Projects\FortBend Toll Partners\SH 99 Grand Parkway\Design\Roadway\Sheets\Exhibits\Public Meeting Exhibit\SH99_PME_EXH_SHEET2.dgn
DATE: 9/25/2023 TODAY AM Andrew Ryan MODEL: MODEL1 PAGE: PAGE1 FSTYLE: RPS-LAF_COLOR-FONT-TOOLBAR-MODLAYS